



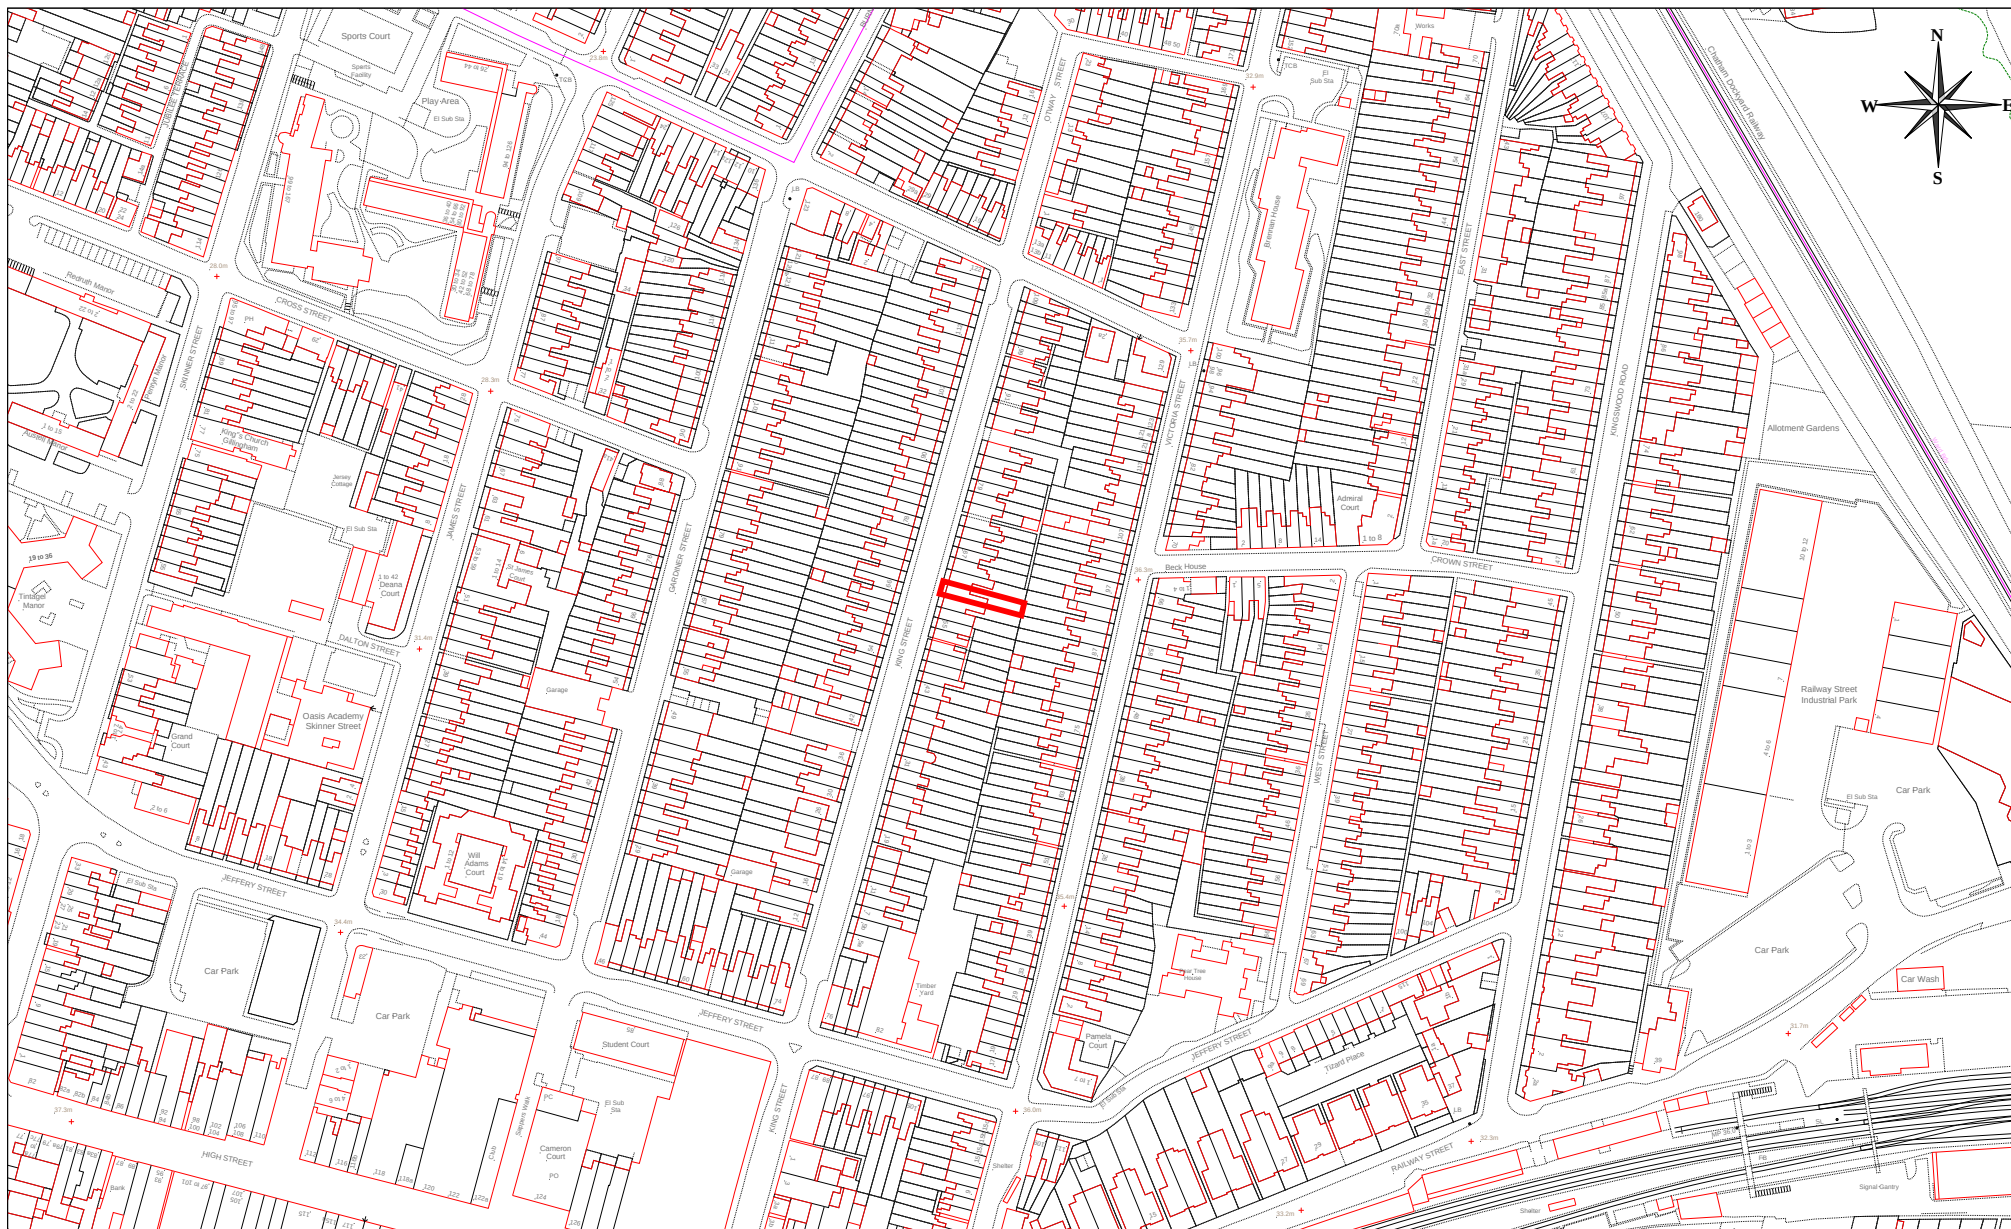

MC/26/1283 - 61 King Street, Gillingham, ME7 1EP

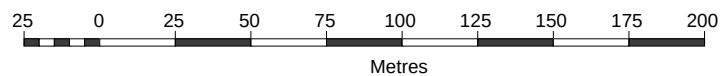

© Crown copyright and database rights 2026 Ordnance Survey licence number 100024225.

Medway
COUNCIL
Serving You

Scale:1:2500 25/09/26
© Medway Council 2026