



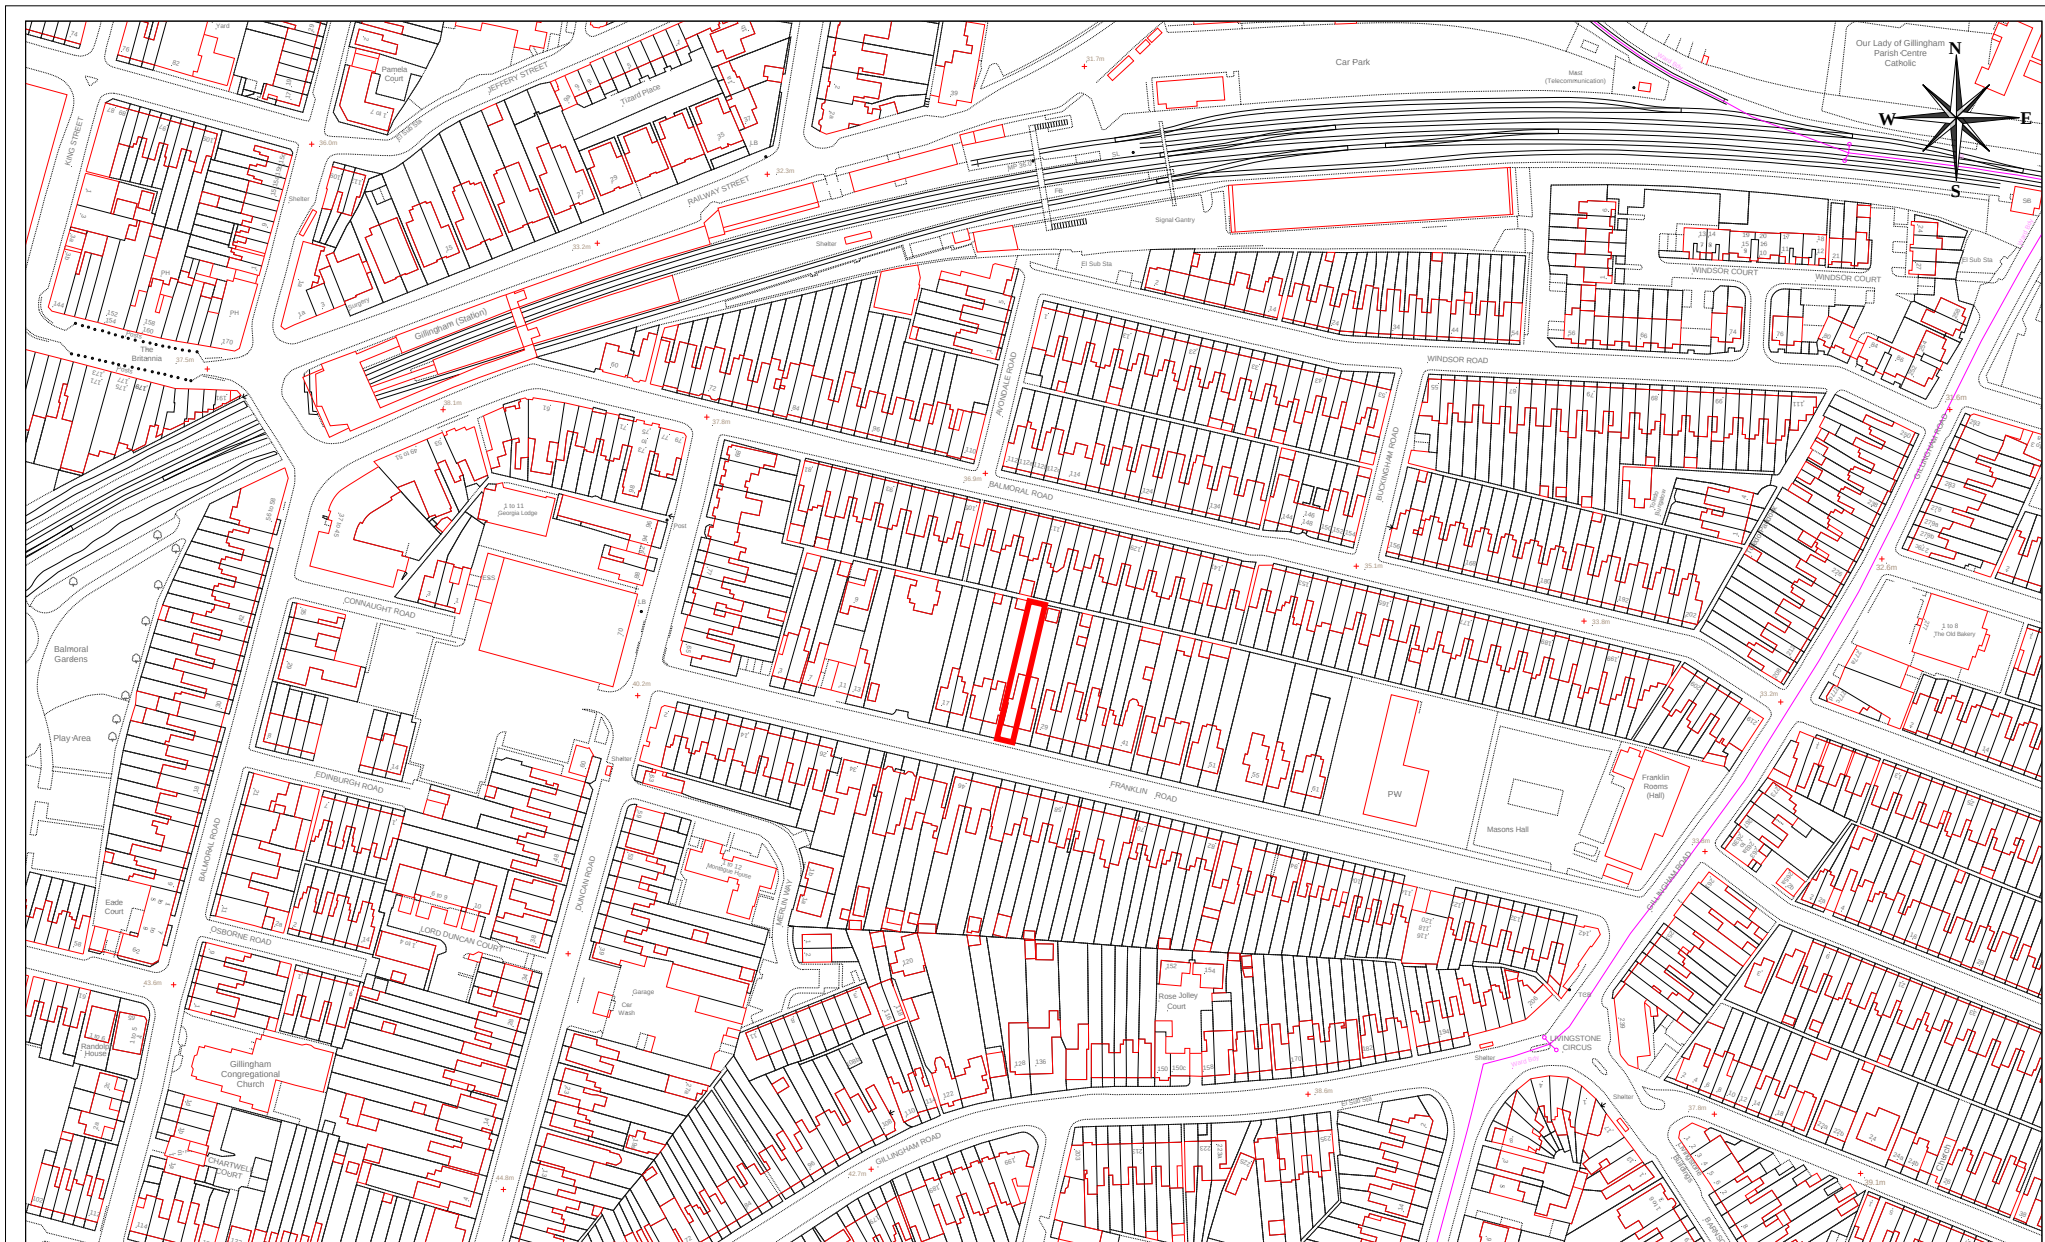

**MC/26/1330 - 25 Franklin Road, Gillingham, ME7 4DF**

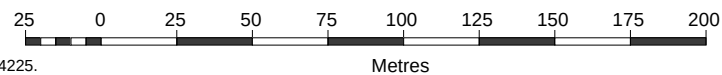

© Crown copyright and database rights 2026 Ordnance Survey licence number 100024225.

**Medway**  
COUNCIL  
Serving You

Scale: 1:2500 08/09/26

© Medway Council 2026