



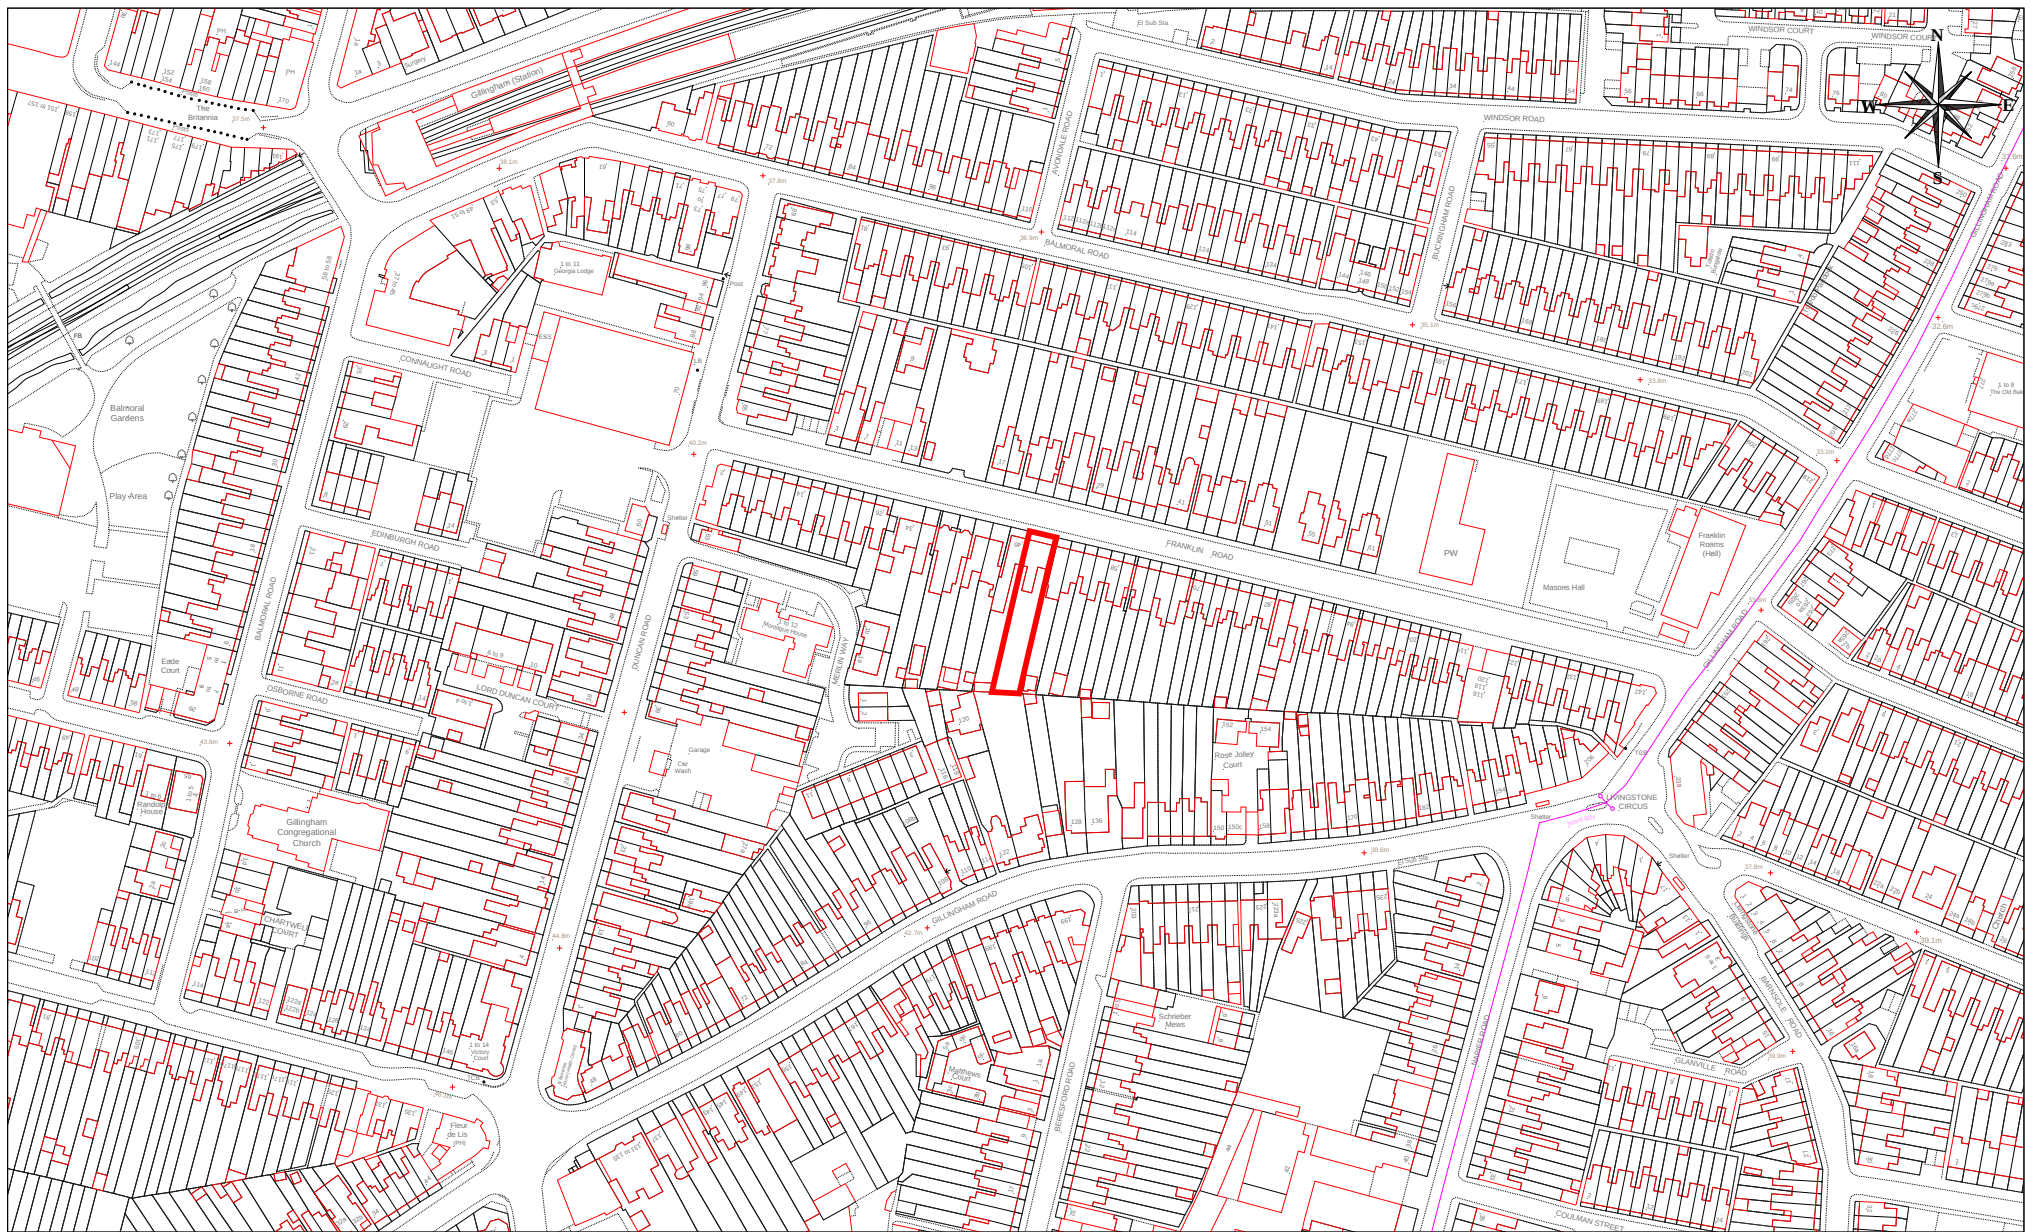

MC/26/0080 - 48 Franklin Road, Gillingham, ME7 4DF

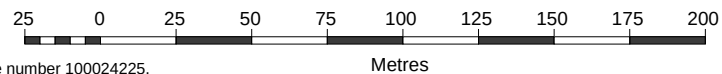

© Crown copyright and database rights 2026 Ordnance Survey licence number 100024225.

Medway
COUNCIL
Serving You

Scale:1:2500 08/09/26

© Medway Council 2026