



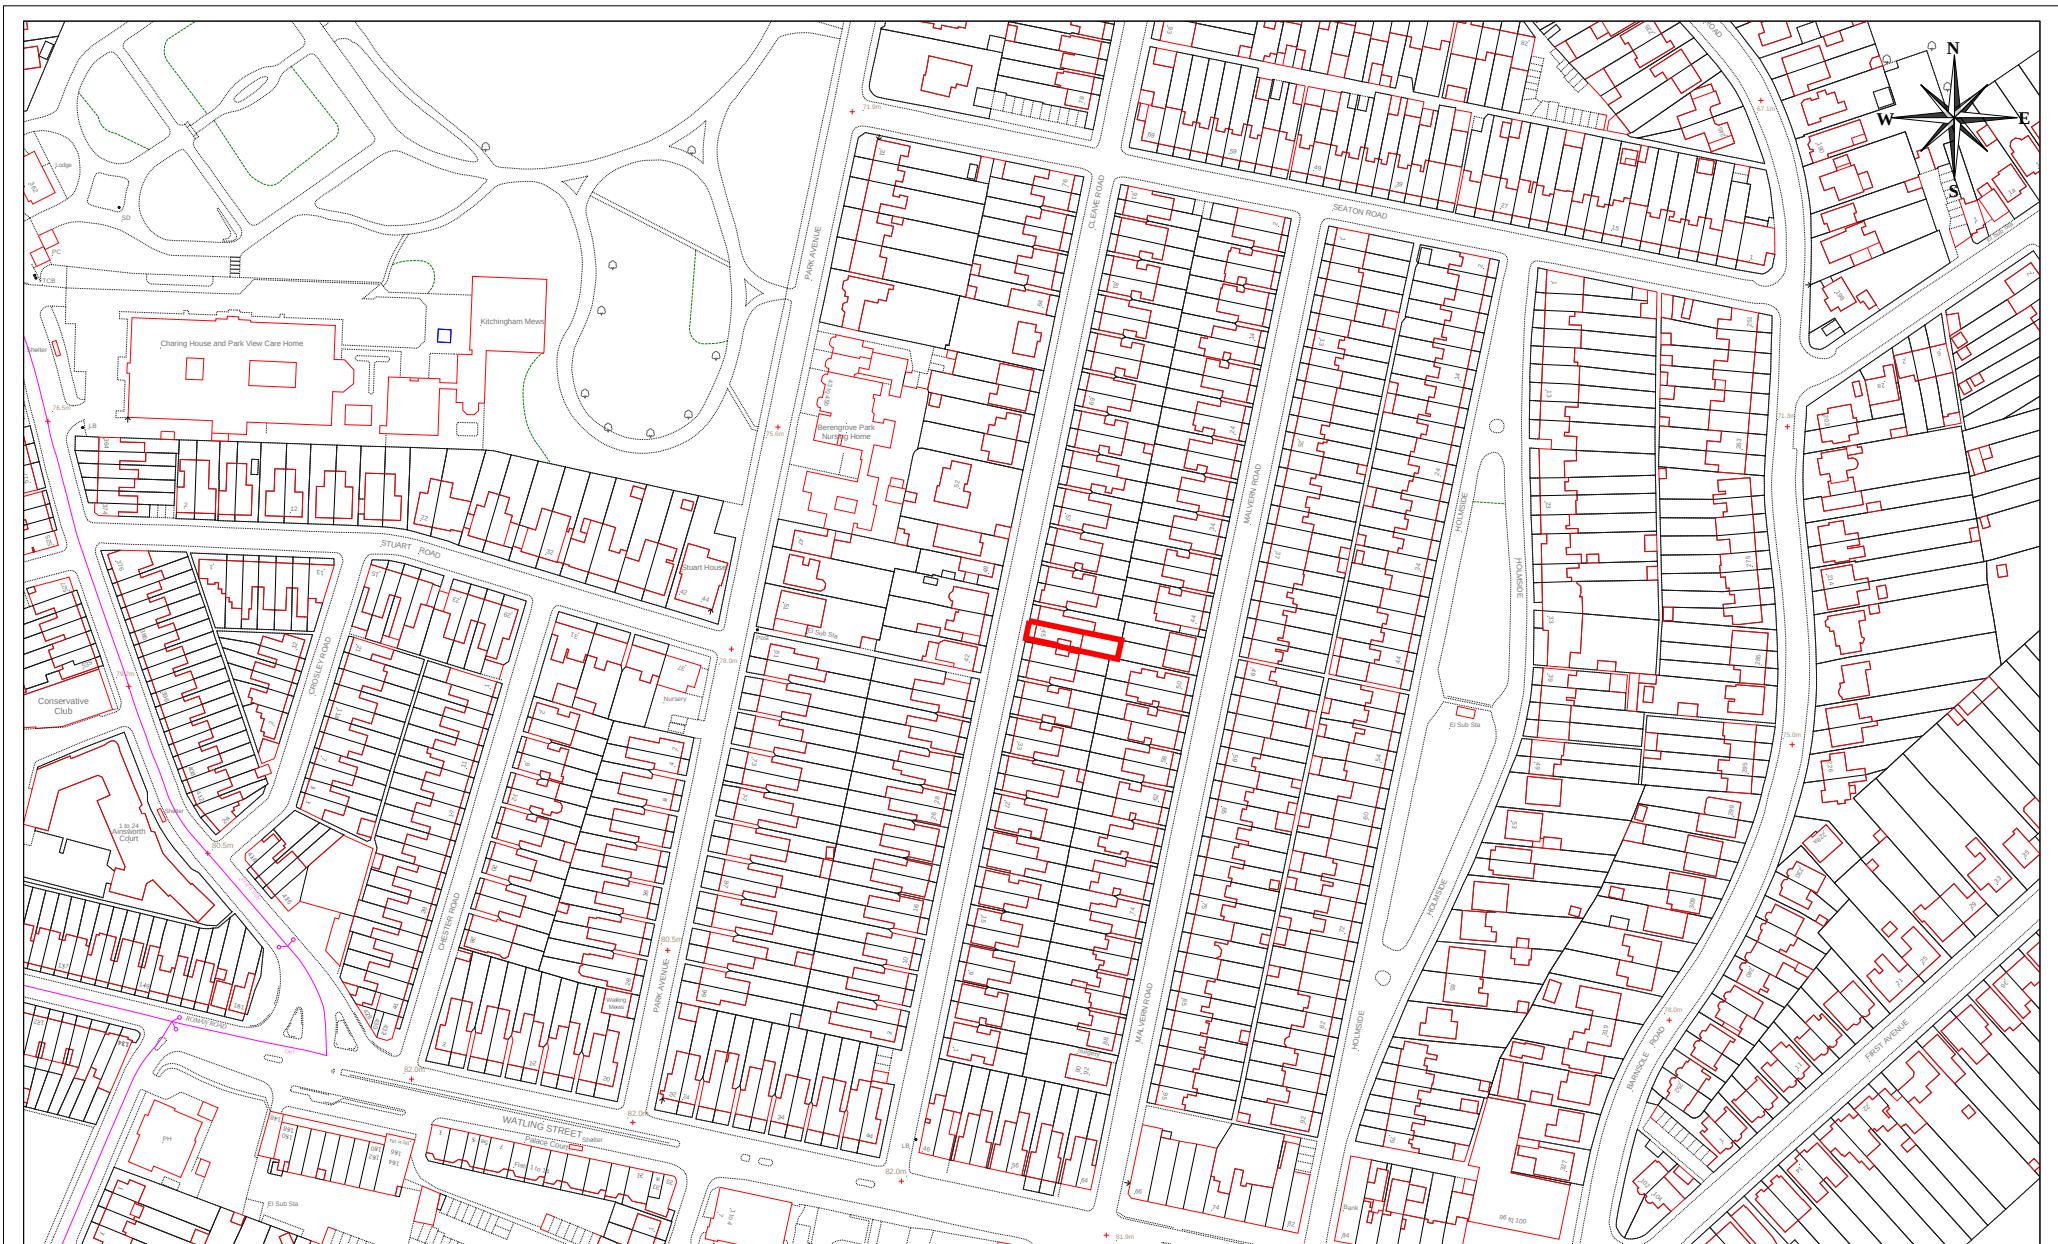

MC/26/1132 - 45 Cleave Road, Gillingham ME7 4AX

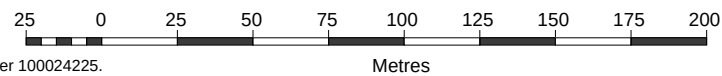

© Crown copyright and database rights 2026 Ordnance Survey licence number 100024225.

Medway
COUNCIL
Serving You

Scale: 1:2500 30/09/26

© Medway Council 2026